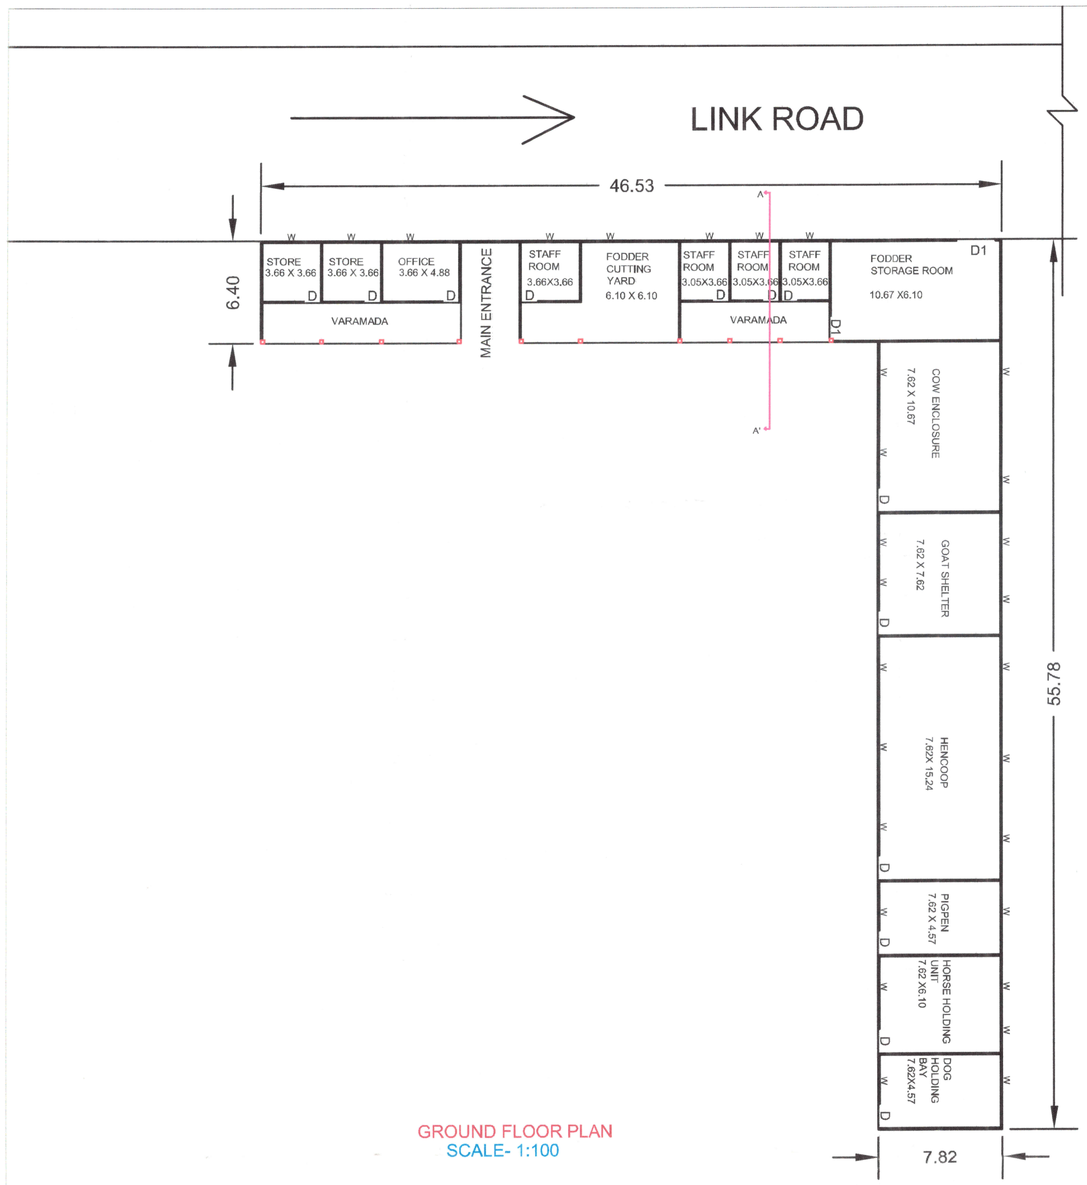

GROUND FLOOR PLAN
SCALE- 1:100

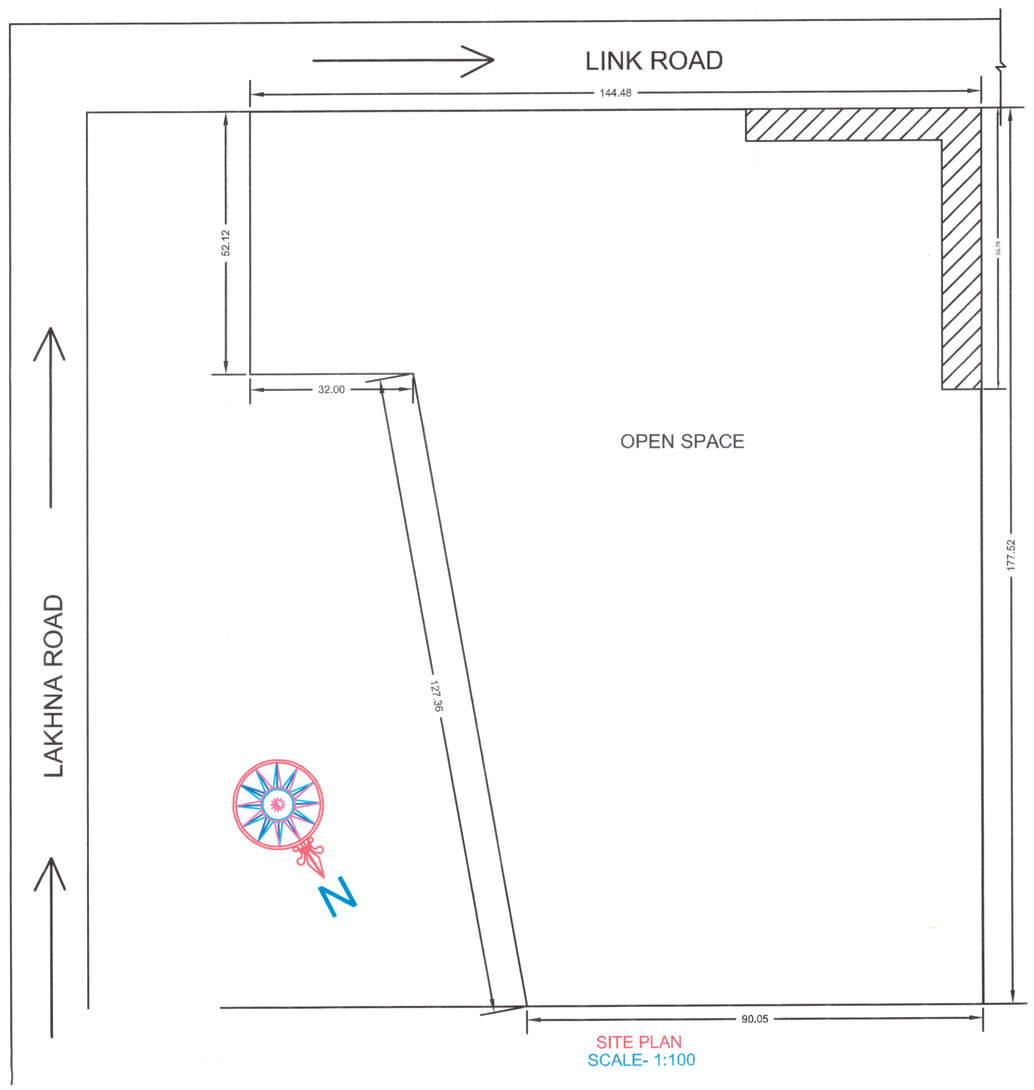

SITE PLAN
SCALE- 1:100

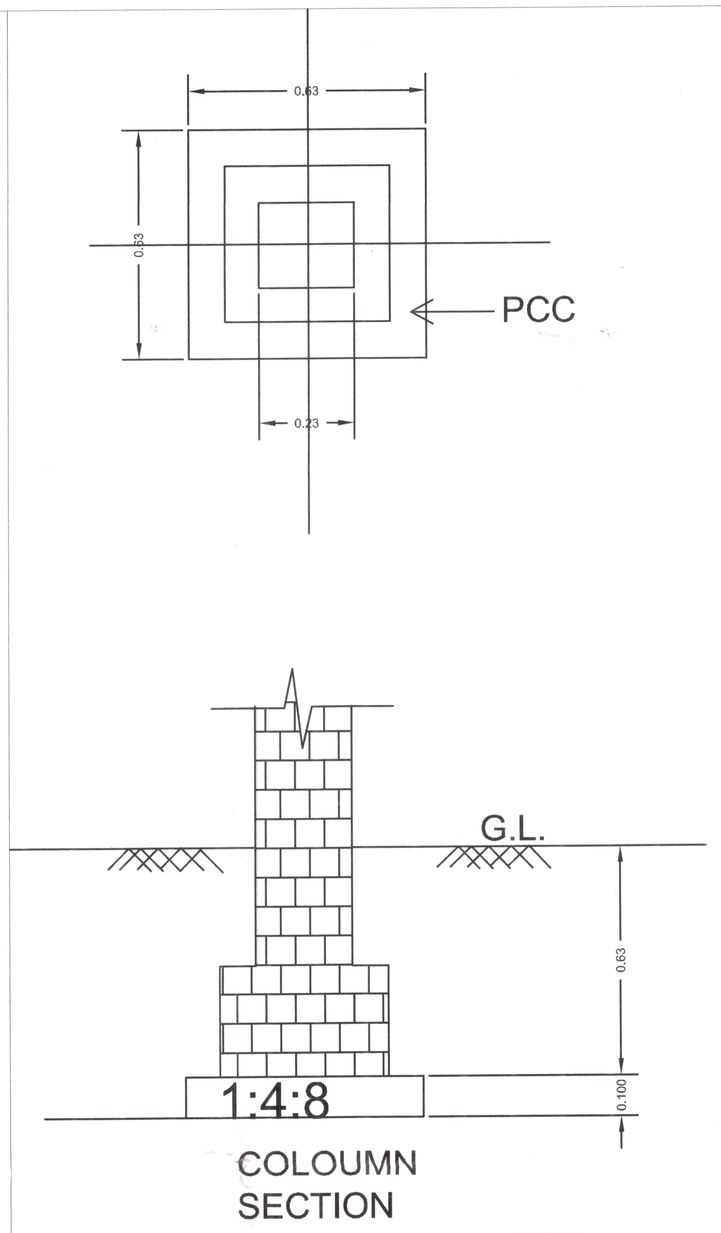

COLOUMN SECTION

SECTION

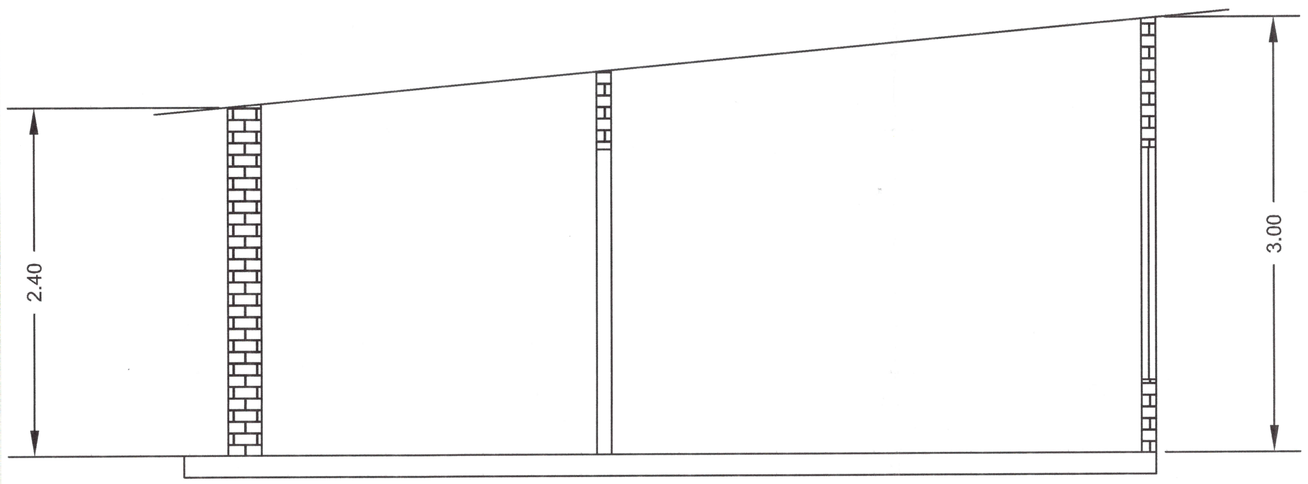

SECTION AA'

पृष्ठांक - 100/कैम्प/25 प्रमाण-पत्र दिनांक - 25-07-2025

प्रमाणित किया जाता है कि नारायन कॉलेज ऑफ पैरा वेटरी साइंस (बहेडा) महेवा इटावा के भवन में चलाये जाना है जगह की कमी होने के कारण संस्थान से सम्बन्धित लाइव स्टॉक फार्म नगला कले लखना इटावा में बनाया गया है। दोनो के मध्य दूरी 9 किमी है। और लोक निर्माण विभाग की सड़क सीमा में नही आता है। अतः लोक निर्माण विभाग को कोई आपत्ति नही है।

सहायक अभियन्ता
निर्माण खण्ड-3 लो०नि०वि०
इटावा

Chairman
Narayan College of Para Veterinary Science, Mahewa-Etawah (U.P.)

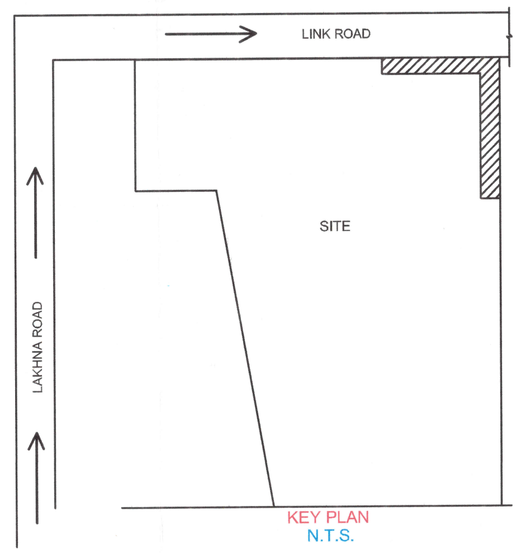

KEY PLAN
N.T.S.

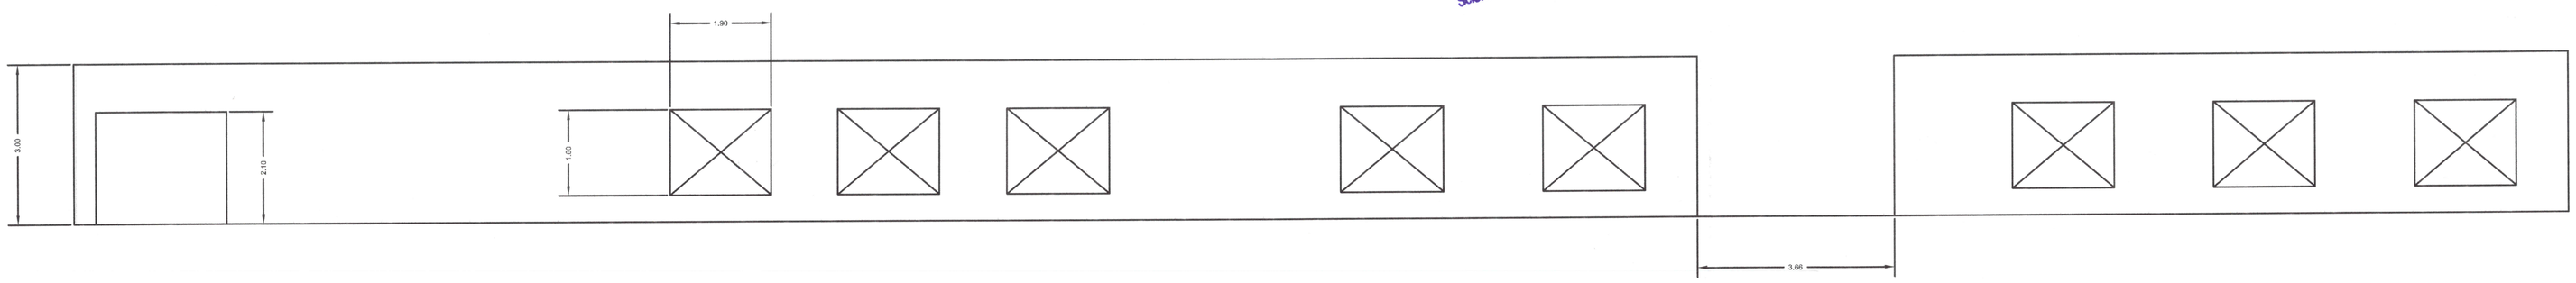

FRONT ELEVATION
VIEW FROM ROADSIDE

PROJECT TITLE

LAYOUT PLAN OF
LIVE STOCK FARM
NARAYAN COLLEGE OF PARA VETERINARY SCIENCE,
MAHEWA, DISTT. - ETAWAH
NAGLA KALE, LAKHANA, ETAWAH
GATA No.- 207

LEGENDS

S.NO	SYMBOL	DESCRIPTION
1		FRESH WATER PIPE LINE (CW)
2		RAIN WATER PIPE LINE (R.W.P.)
3		WASTE WATER PIPE LINE (W.P)
4		SOIL PIPE LINE (S.P)
5		BUTTERFLY VALVE
6		CONCEALED VALVE
7		ANGLE VALVE
8		P-TRAP
9		TAP
10		FLOOR DRAIN (F.D)
11		GULLY TRAP (G.T)
12		BRICK
13		CONCRETE
14		TREE

AREA STATEMENT

S.NO	PARTICULAR	AREA IN SQ. M.
1	TOTAL PLOT AREA	20225
2	GROUND FLOOR COV. AREA	660.73
3	TOTAL COV. AREA	660.73

GEO-LOCATION -
LATITUDE - 26.631731
LONGITUDE - 79.165756

OPENING SCHEDULE

DOOR WITH VENT
D DOOR 1.000 X 2.40
D1 DOOR 1.40 X 2.40

WINDOW WITH VENT
W WINDOW 1.90 X 1.60

NOTE
IT IS TO CERTIFY THAT THIS MAP HAS BEEN PREPARED TO PANCHAYAT RAJ GOVT. ORDER 1571/23- ZILA PANCHAYAT UPVIDHI/ DATE 20 MAY 2023 ACCORDING ETAWAH DEVELOPMENT BYE-LAWS 2023

SCALE	NORTH
AS PER GOVT. GUIDELINES	N

OWNER SIGNATURE

ARCHITECT

STRUCTURE CONSULTANT

OFFICE USE ONLY